ORTAL
YOUR LIFE. YOUR FIRE

60x80-250H Indoor/Outdoor Tunnel Framing Information

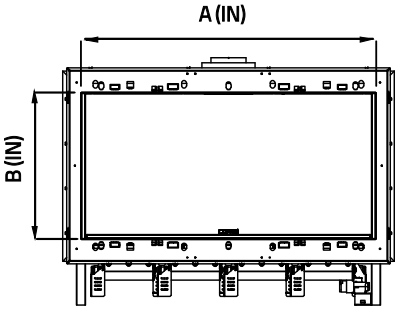

Indoor Front View

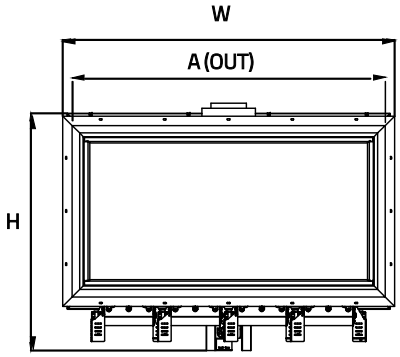

Outdoor Front View

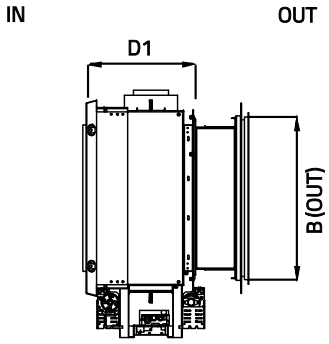

Side View

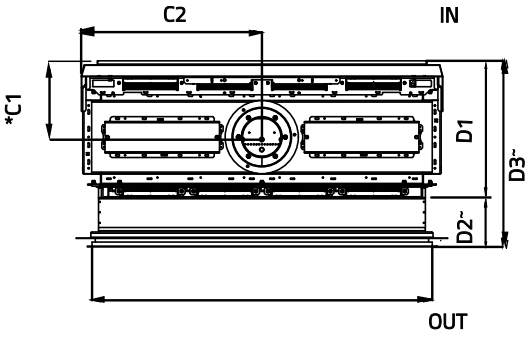

Top View

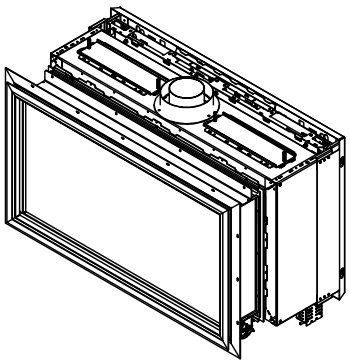

Model	Width	Height	Depth (ALL Units)			Dimension to Center		Interior Glass		Exterior Glass (Frame)	
Unit	(W)	(H)	D1	D2 (min/max)	**D3(min/max)	*C1	C2	A (width)	B (height)	A (width)	B (height)
60x80	27 3/16"	42 1/8"	18 1/4"	5 5/16" / 8 1/2"	23 1/2" - 26 1/2"	10 1/16"	12 11/16"	21 3/4"	29 1/8"	27 3/16"	35 5/8"
75x65	36 1/8"	38 1/16"	18 1/4"	5 5/16" / 8 1/2"	23 1/2" - 26 1/2"	10 1/16"	17 3/16"	30 5/8"	25 9/16"	36 1/8"	32 1/16"
110H	49 1/8"	35 1/8"	18 1/4"	5 5/16" / 8 1/2"	23 1/2" - 26 1/2"	10 1/16"	23 15/16"	43 5/8"	21 5/8"	47"	26 1/16"
130H	55 13/16"	35 1/8"	18 1/4"	5 5/16" / 8 1/2"	23 1/2" - 26 1/2"	10 1/16"	27 5/16"	50 5/16"	21 5/8"	53 11/16"	26 1/16"
150H	65 5/8"	35 1/8"	18 1/4"	5 5/16" / 8 1/2"	23 1/2" - 26 1/2"	10 1/16"	32 3/16"	60 3/26"	21 5/8"	63 13/16"	26 1/16"
170H	73 1/2"	35 1/8"	18 1/4"	5 5/16" / 8 1/2"	23 1/2" - 26 1/2"	10 1/16"	36 1/8"	68 1/16"	21 5/8"	72 7/16"	26 1/16"
200H	82 15/16"	35 1/8"	18 1/4"	5 5/16" / 8 1/2"	23 1/2" - 26 1/2"	10 1/16"	40 3/4"	77 1/2"	21 5/8"	80 7/8"	26 1/16"
250H	101 11/16"	35 3/16"	18 1/4"	5 5/16" / 8 1/2"	23 1/2" - 26 1/2"	10 1/16"	50 1/8"	96 1/4"	21 5/8"	99 5/8"	26 1/16"

*C1 - Note: Dimensions include 1/2" lip
** D3 - Depth is before exterior sheathing

Note: For **2 x 6** Framing Minimum Depth increases to 25"

Drawings are not to scale
all dimensions are in inches

ORTAL
YOUR LIFE. YOUR FIRE

60x80-250H Indoor/Outdoor Tunnel Framing Information

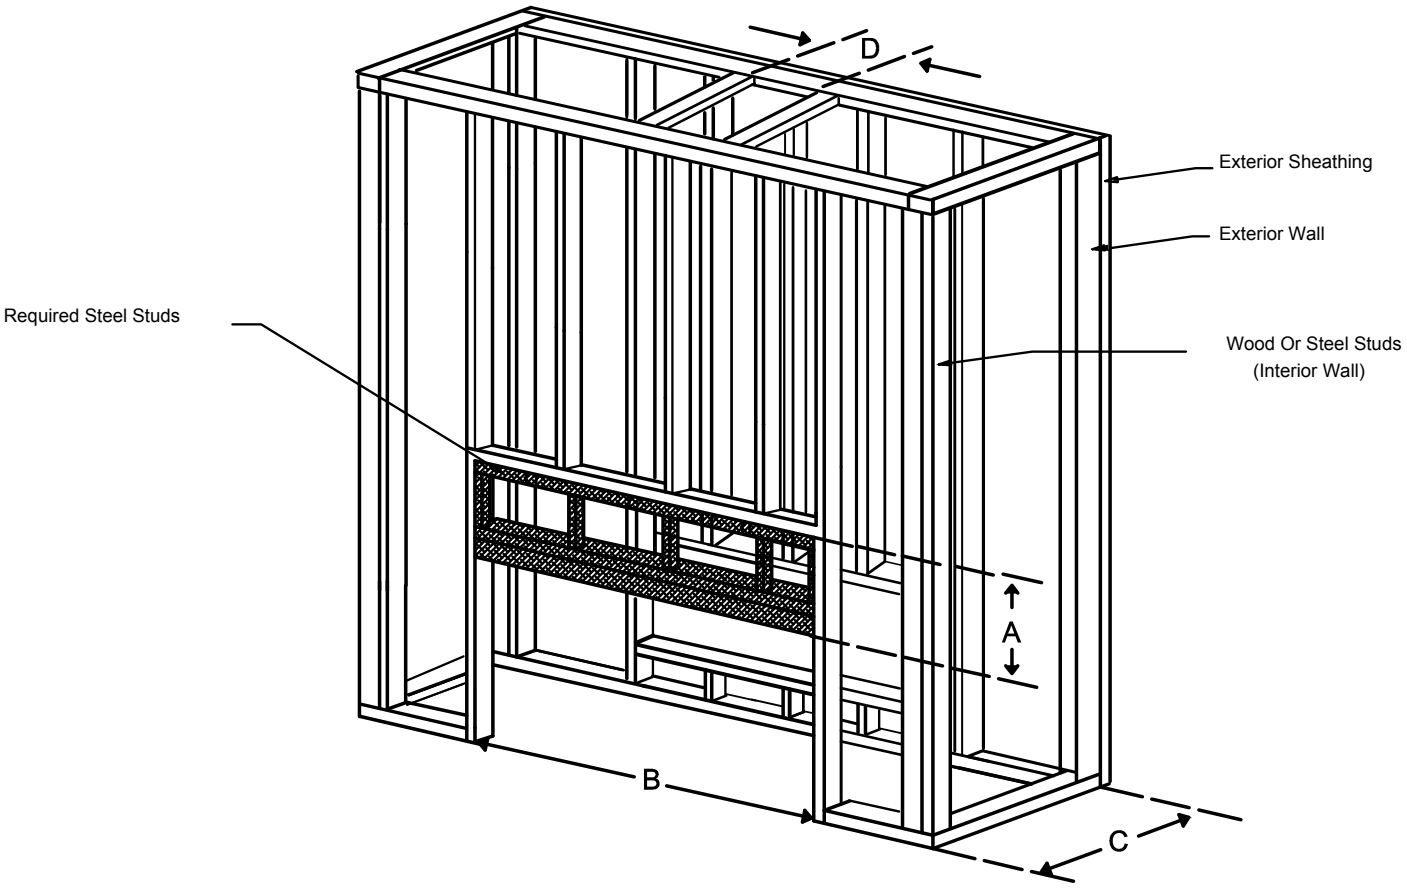

Interior Wall Framing (for wood framing) **Best if framed after unit installed
See unit drawing for detail dimensions

	A	B	C **	D
Model	**Steel Studs *min height**	**Rough Opening Width (if wood)**	**Rough Opening Depth *before Sheathing min-max**	**Rough Opening (Firestop)**
60x80	18"	30 5/8"	23 1/2" - 26 1/2"	10 1/2"
75x65	18"	39 5/8"	23 1/2" - 26 1/2"	10 1/2"
110H	18"	53 1/4"	23 1/2" - 26 1/2"	10 1/2"
130H	18"	61 7/8"	23 1/2" - 26 1/2"	10 1/2"
150H	18"	69 5/8"	23 1/2" - 26 1/2"	10 1/2"
170H	18"	77 1/2"	23 1/2" - 26 1/2"	10 1/2"
200H	18"	87"	23 1/2" - 26 1/2"	10 1/2"
250H	18"	105 1/2"	23 1/2" - 26 1/2"	10 1/2"

⇨ *Note*: For **2 x 6** Framing *Minimum* Depth increases to 25"

1. Drawings are not to Scale
2. All dimensions in inches

ORTAL
YOUR LIFE. YOUR FIRE

60x80-250H Indoor/Outdoor Tunnel Framing Information

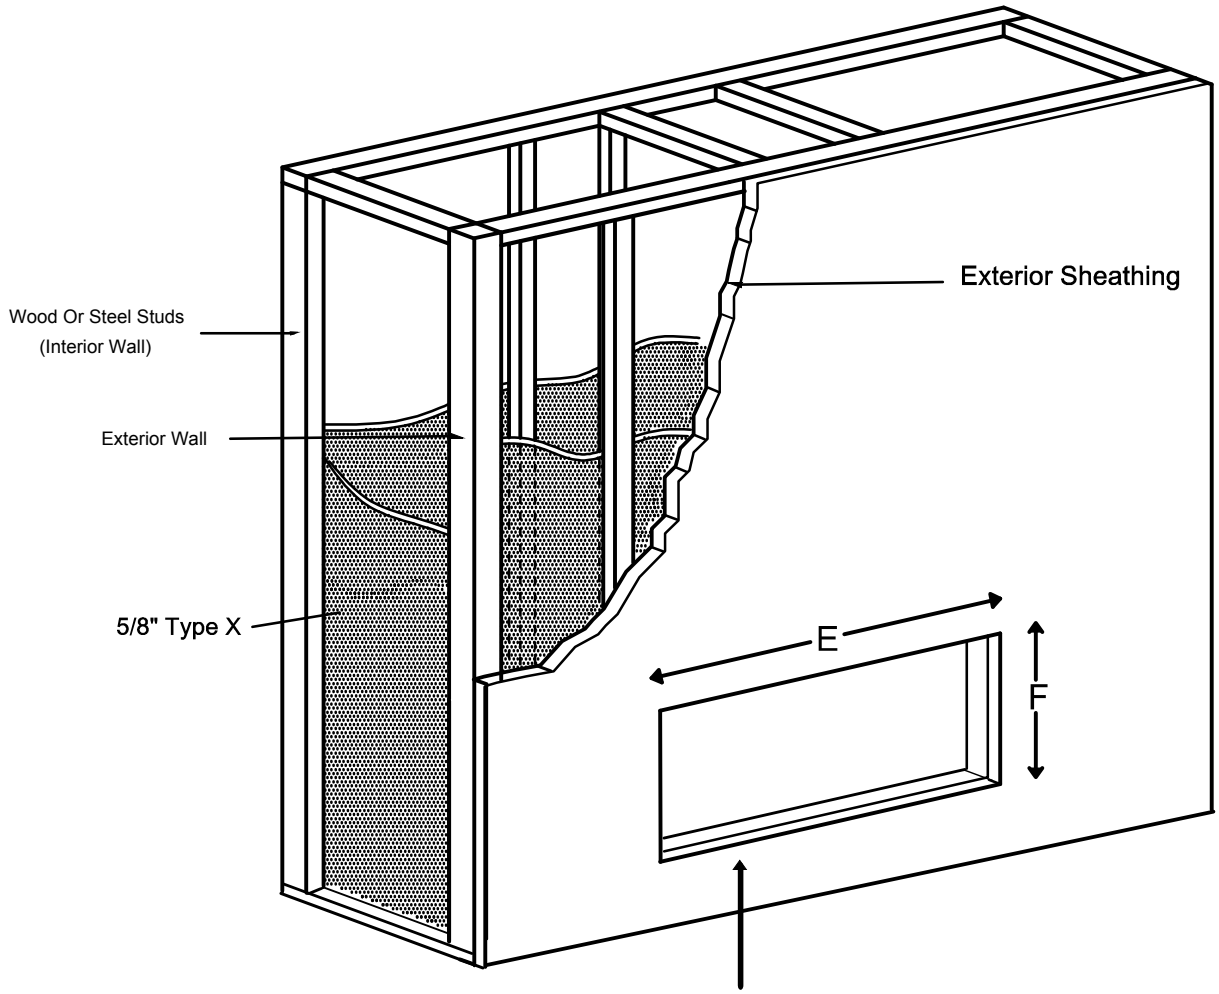

*Bottom of framing for window should start 8 1/2" from base of fireplace legs

Exterior Window Framing Rough Openings

H Series units

Model	Width (E)	Height (F)
60x80	25 1/4"	33 5/8"
75x65	34 1/4"	30"
110H	47 1/4"	26 1/4"
130H	54"	26 1/4"
150H	63 3/4"	26 1/4"
170H	71 3/4"	26 1/4"
200H	81 1/8"	26 1/4"
250H	99 3/4"	26 1/4"

Note : 1. Drawings are not to Scale
2. All dimensions in inches

LEGEND

5/8" Type X | Steel Studs | Wood
Steel Stud | Studs

ORTAL
YOUR LIFE. YOUR FIRE

60x80-250H Indoor/Outdoor Tunnel Framing Information

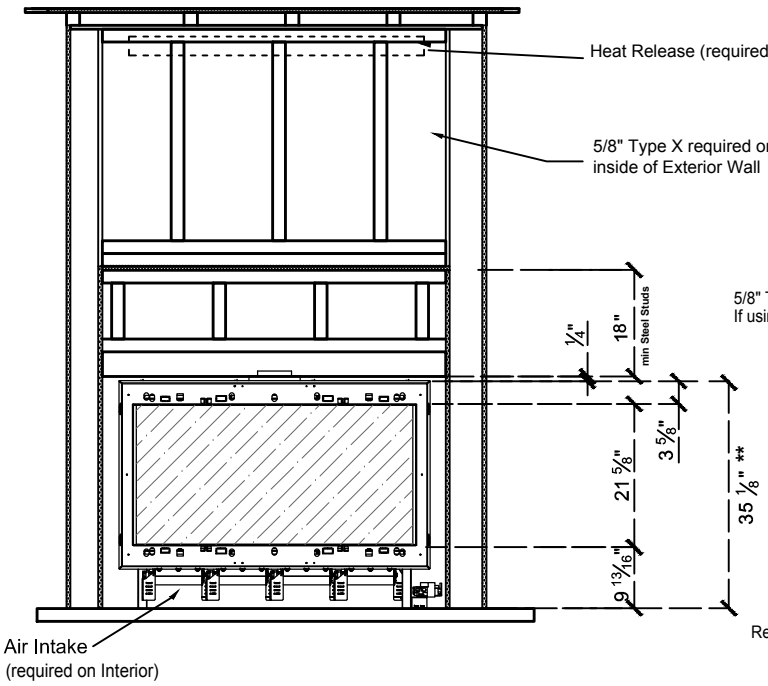

Indoor Front View

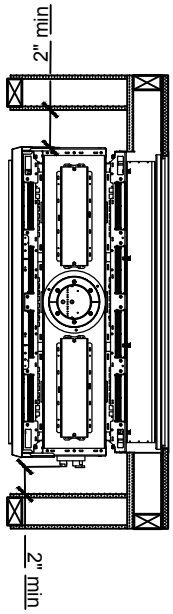

Top View

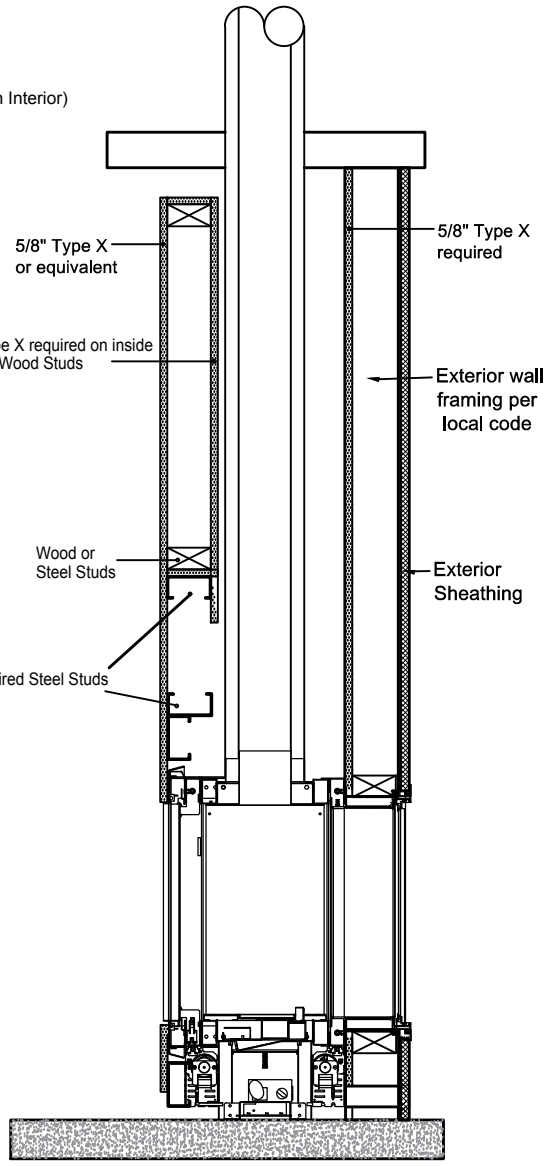

Side View

Clearance 2" from each side to non combustible material

The valve can be moved 36" from the center of the fireplace in any direction

Note : 1. Drawings are not to Scale
2. All dimensions in inches
** **Unit Height applies to all H series models except:**
60x80: 42 3/8"
75x65: 38 1/4"
250H: 35 5/16"